# DURANGO ROUNDHOUSE
## FRONT ELEVATIONS

SCALE 1:128

| DURANGO ROUNDHOUSE KIT | | | |
|---|---|---|---|
| SHEET 18 | DESIGNED AND DRAWN BY: C. C. CROW | SCALE 0 1:48 | BUILT IN COOPERATION WITH Builders In Scale FINE CRAFT MODELS |
| | © 2008 C. C. CROW MAY NOT BE REPRODUCED IN WHOLE OR IN PART | | |

C.C.CROW P.O.BOX 1427 MUKILTEO, WA 98275 USA

STALL NO. 10

STALL NO. 1

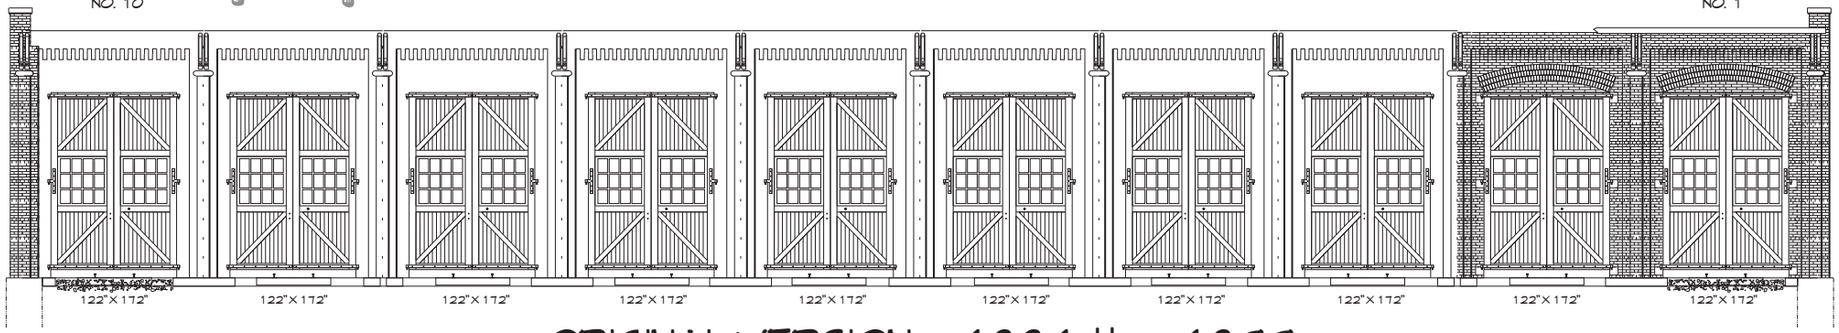


ORIGINAL VERSION - 1881 thru 1899

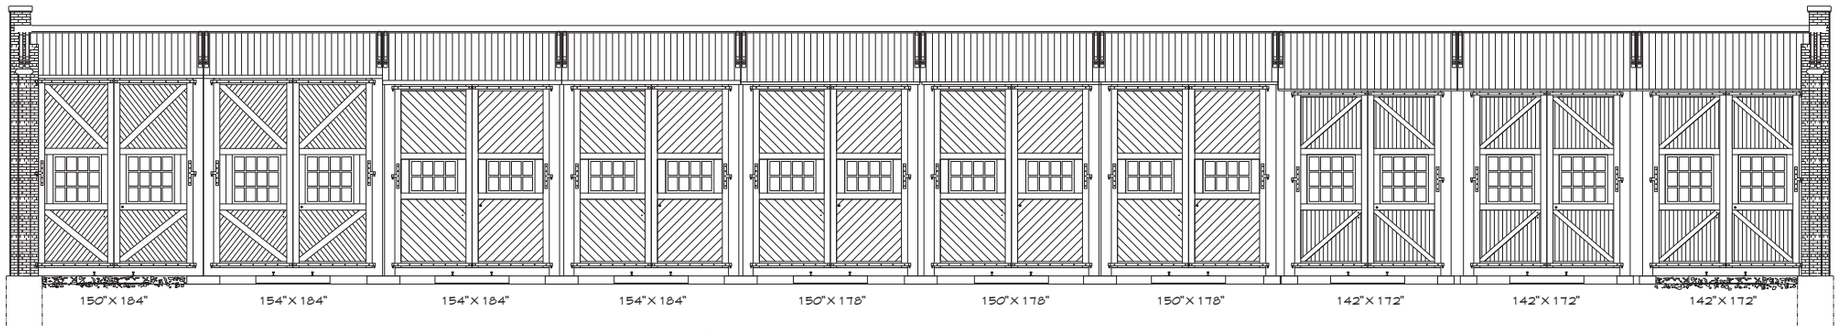


"CLASSIC" VERSION - 1900 thru mid-40s

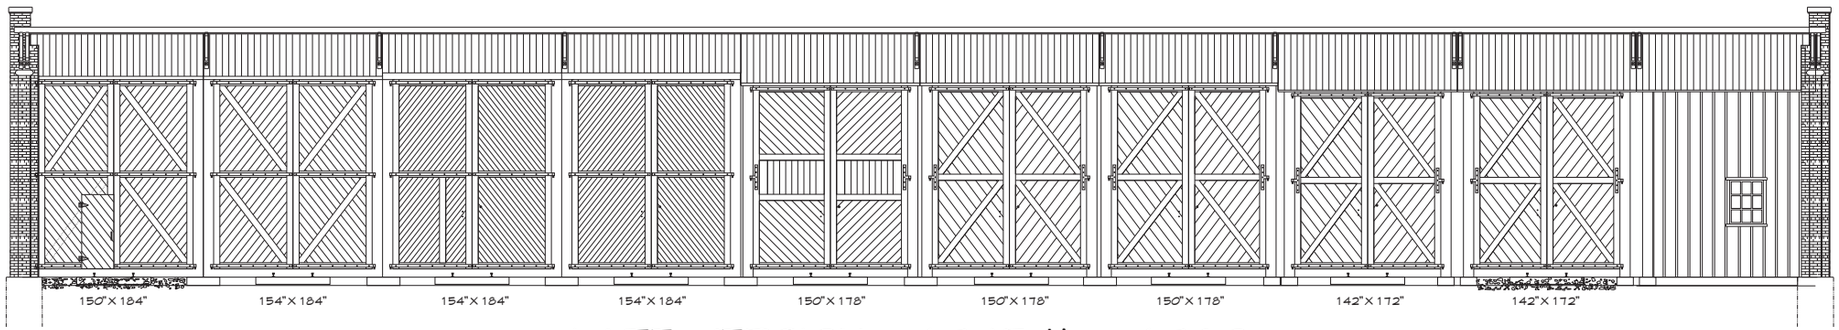


LATE VERSION - 1945 thru 1960s